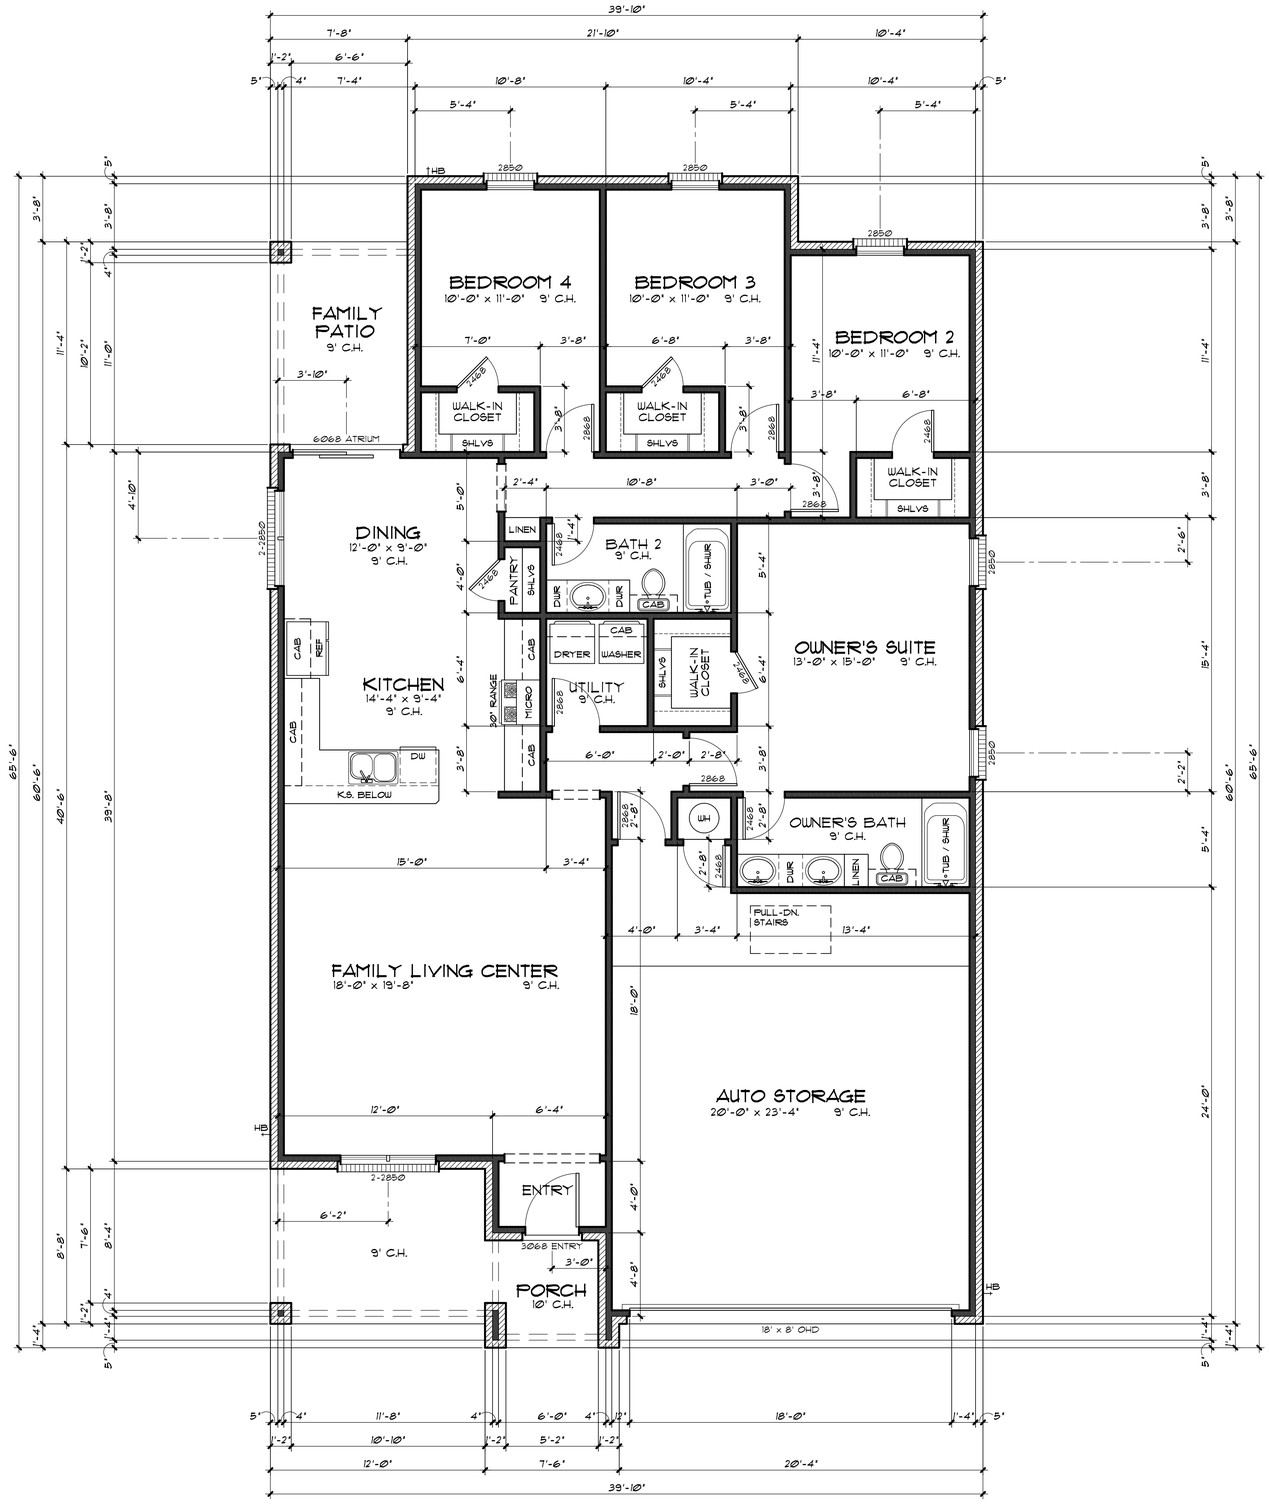

FLOOR PLAN

SCALE: 1/4" = 1'-0"

AREA	S.F.
LIVING	1741
AUTO STORAGE	529
FAMILY PATIO	87
PORCH	144
TOTAL UNDER ROOF	2501

* NOTE: ALL ANGLES @ 45°, UNLESS INDICATED OTHERWISE.

All residential building plans are the copyrighted property of The Drawing Board and may not be copied or reproduced in any form without the express permission of The Drawing Board and are protected by the copyright laws of the United States of America. Each and every plan is specifically designed for the customer for whom it was prepared. Each additional home constructed by this same plan or a derivative of this plan requires an additional design fee as directed by The Drawing Board.

REVISIONS

CONTRACTOR / BUILDER

A NEW RESIDENCE FOR:

K. Thomas Rentals

22111 HOWARD DRAW ROAD

AMARILLO, TEXAS

THE DRAWING BOARD
6937-A Bell Street
Amarillo, Texas 79109
http://www.thedrawingboard.com
Office (806) 355-3729
Fax (806) 355-3966
e-mail: tdb.chism@gmail.com

DESIGNED BY: SETH CHISM

DRAWN BY: SETH CHISM

DATE: JANUARY 2025

SHEET 5 OF 8

PLAN NO. 24196