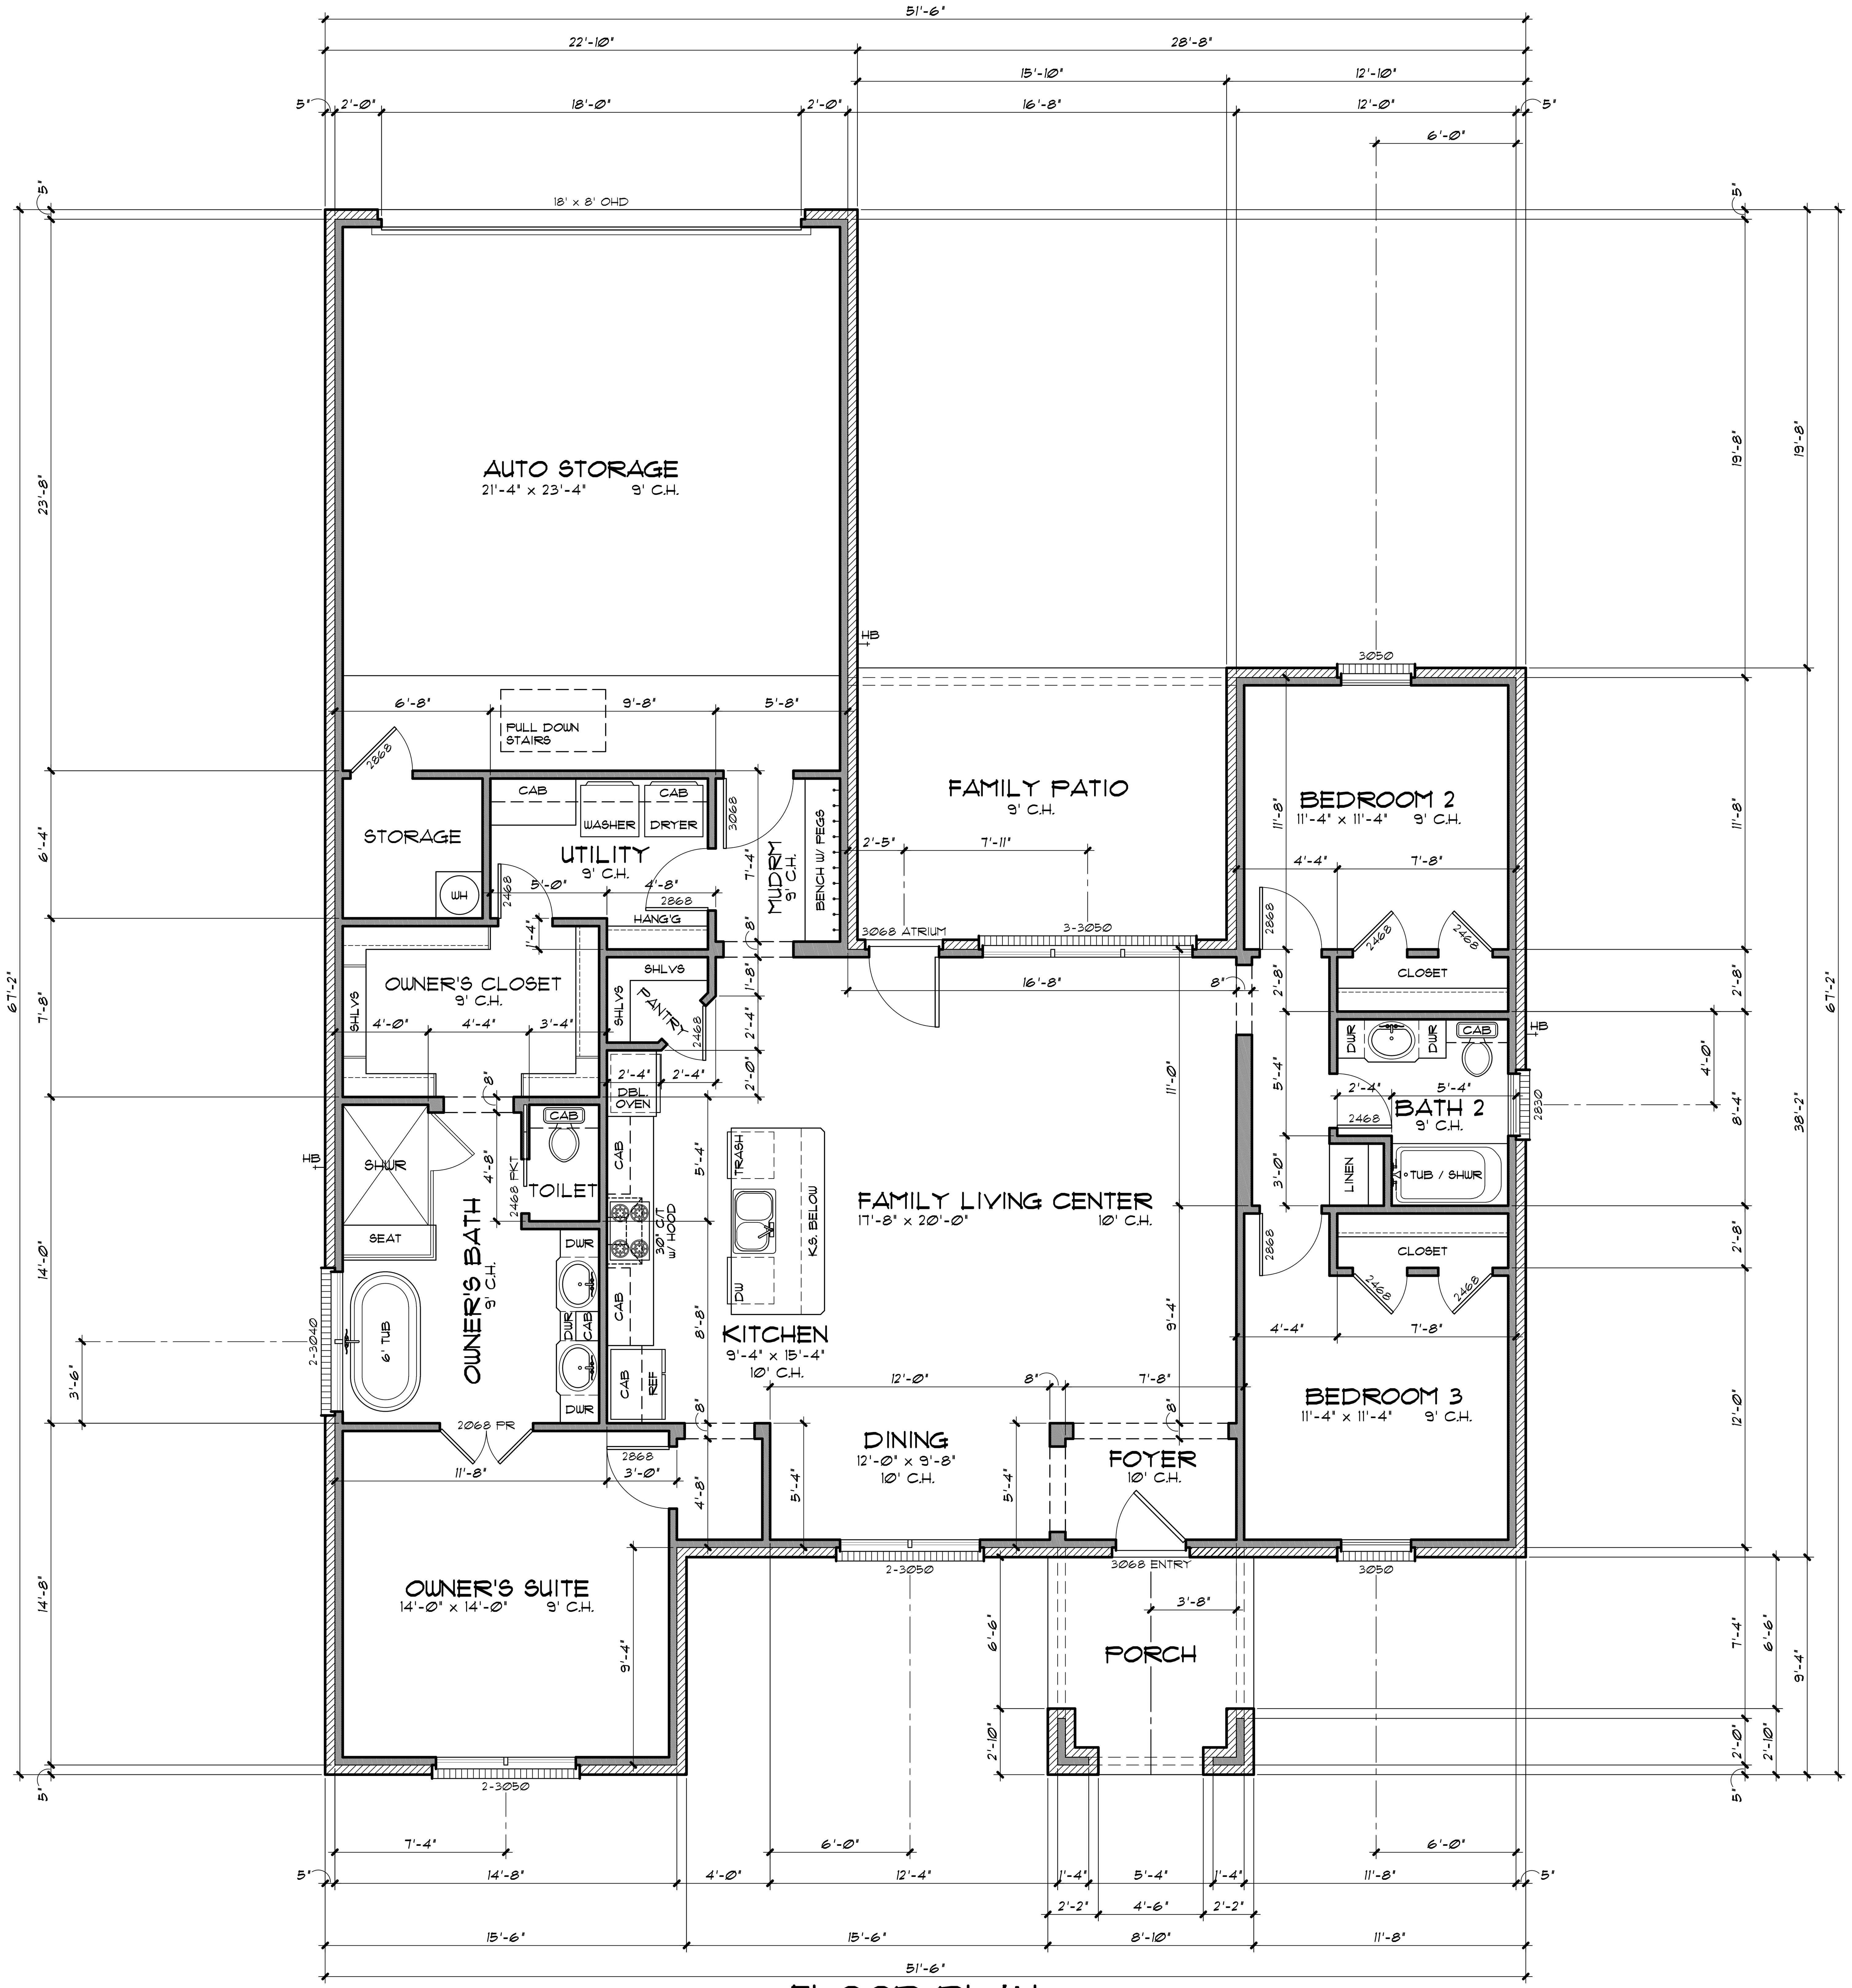

FLOOR PLAN

SCALE: 1/4" = 1'-0"

AREA	S.F.
LIVING	1782
AUTO STORAGE	593
FAMILY PATIO	185
PORCH	82
TOTAL UNDER ROOF	2642

* NOTE: ALL ANGLES @ 45°, UNLESS INDICATED OTHERWISE.

All residential building plans are the copyrighted property of The Drawing Board and may not be copied or reproduced in any form without the express permission of The Drawing Board and are under the copyright laws in the United States of America. Each and every plan is specifically produced for the construction of ONE home only. Each additional home constructed by this same plan or a derivative of this plan requires an additional license fee as directed by The Drawing Board.

REVISIONS

CONTRACTOR / BUILDER

A NEW RESIDENCE BY:

K Thomas Rentals

7607 ARLO DRIVE

AMARILLO, TEXAS

THE DRAWING BOARD
Office (806) 355-3729
Fax (806)355-5066
e-mail: tdbamarillo@gmail.com
6937-A Bell Street
Amarillo, TX 79109
http://www.thedrawingboard.com

DESIGNED BY : B. JACK WALSER

DRAWN BY: ULYSSES BOBADILLA

DATE: OCTOBER 2025

SHEET 5 OF 9

PLAN NO. 25130